THIS DRAWING IS UNPUBLISHED. RELEASED FOR PUBLICATION -,- .
© COPYRIGHT - By - ALL RIGHTS RESERVED.

LOC	DIST
G	02

REVISIONS

P	LTR	DESCRIPTION	DATE	DWN	APVD
	G2	REVISED PER ECO-11-004917	11MAR11	RK	HMR

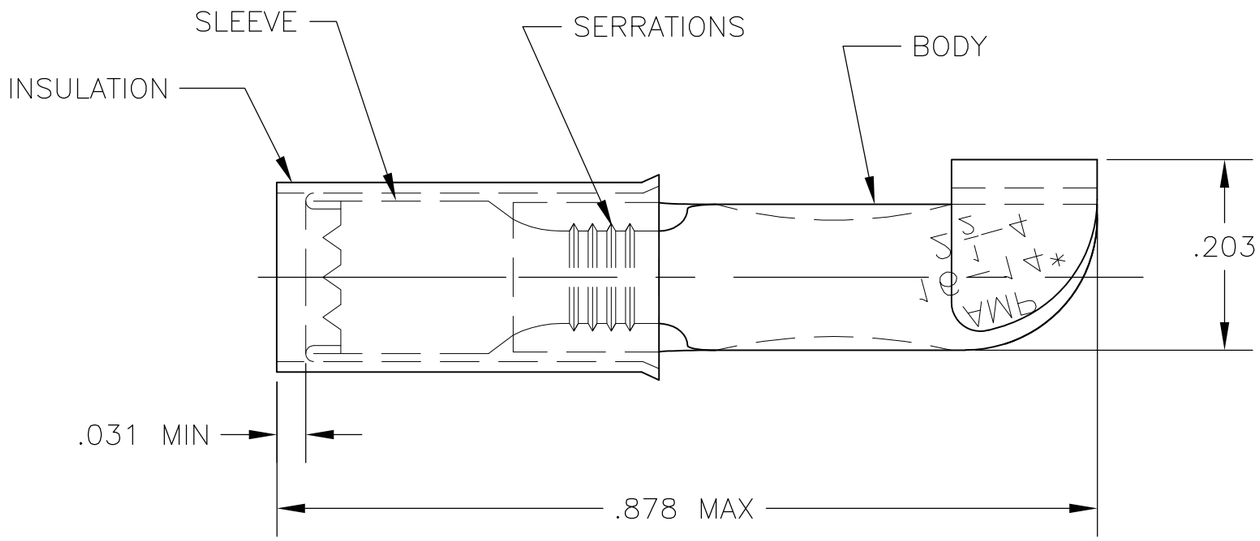

1 FOR .115 TO .170 WIRE INSULATION DIA.

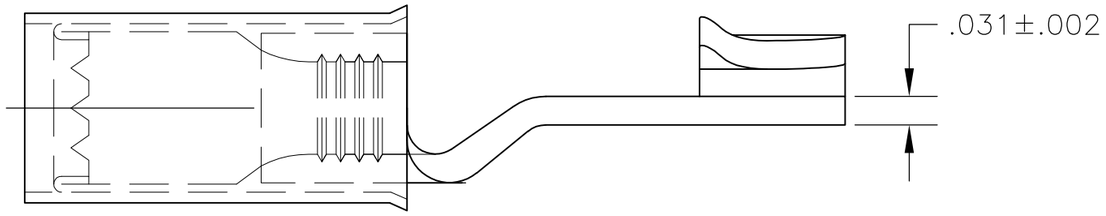

	QTY	DESCRIPTION	MATERIAL	PART NO
	100	LOOSE PIECE, BOX	INSULATION: NYLON, COLOR BLUE SLEEVE: COPPER PER ASTM B152 BODY: COPPER PER ASTM B152 TIN PLATE PER ASTM B545	8-32448-1
OBSOLETE	~~4000~~	~~32448 ON TAPE~~		~~2-32448-1~~
	1	WIRE TERMINAL		1 32448

THIS DRAWING IS A CONTROLLED DOCUMENT.

DIMENSIONS: INCHES

TOLERANCES UNLESS OTHERWISE SPECIFIED:

0 PLC	± -
1 PLC	± -
2 PLC	± -
3 PLC	± .008
4 PLC	± -
ANGLES	± 5°

MATERIAL: SEE TABLE

FINISH: SEE TABLE

DWN jr ruth 13MAR09
CHK TOM MICHIELUTTI 13MAR09
APVD TOM MICHIELUTTI 13MAR09
PRODUCT SPEC —
APPLICATION SPEC —
WEIGHT —

TE Connectivity

NAME
TERMINAL, PIDG
KNIFE DISONNECT, WIRE SIZE 16-14 AWG
—

SIZE	CAGE CODE	DRAWING NO	RESTRICTED TO
A3	00779	C-32448	—

CUSTOMER DRAWING

SCALE	SHEET	REV
8:1	1 OF 1	G2