
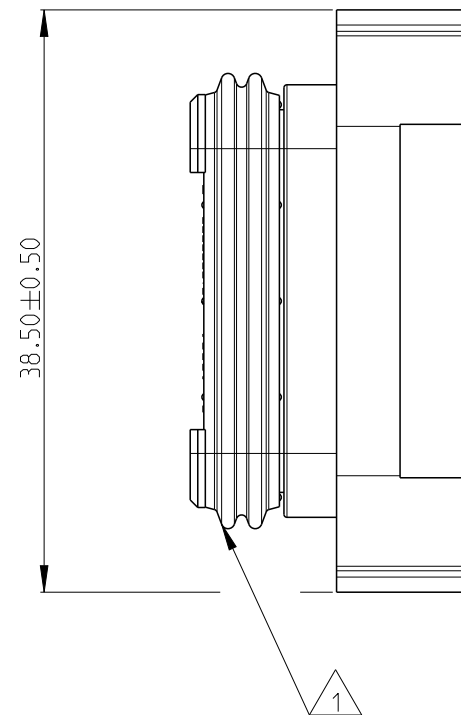


REVISIONS

P	LTR	DESCRIPTION	DATE	DWN	APVD
	A	INITIAL RELEASE	01SEP2025	Y.Y	Z.Z


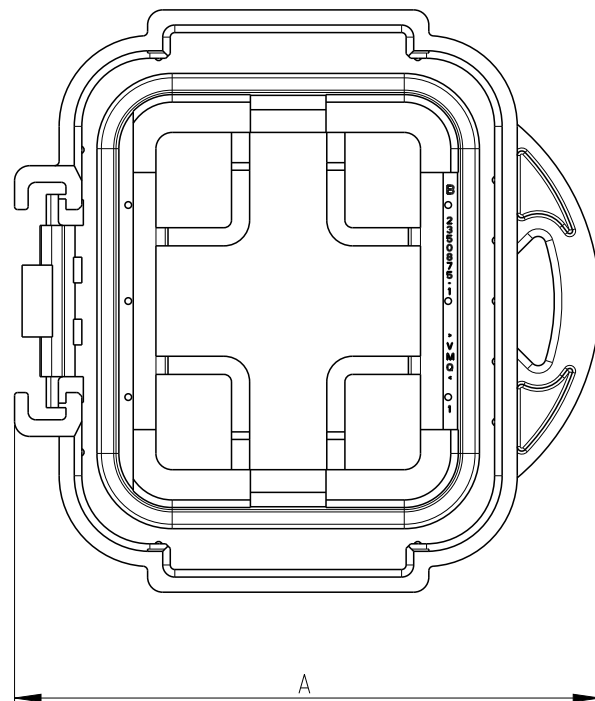


1 .INSPECTION AFTER ASSEMBLY:



1.1 POSITION OF SEAL


1.2 THE ASSEMBLY PROCESS MUST NOT DAMAGE CAP AND LATCH.

2. THIS PLUG MATES WITH TAB HOUSING ASSEMBLY PN 2350891-X, 1-2350891-X, 2-2350891-X (X=1 FOR VARIOUS CODE).

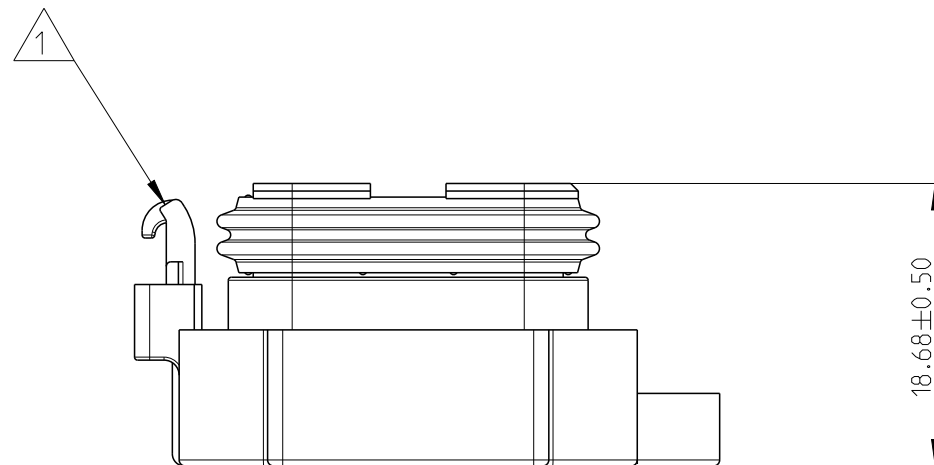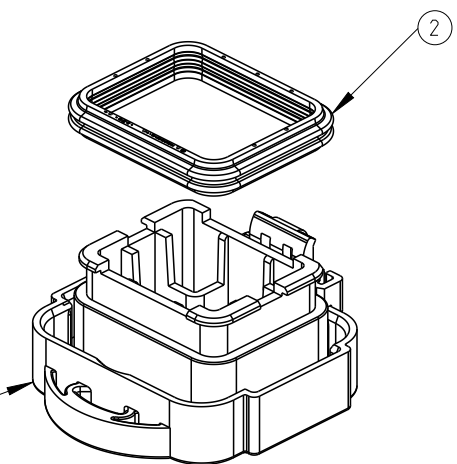

1	1	RED	VNQ	RIDIAL SEAL	2
1		BLACK	PBT-GF	NTS 20P TAB CAP	1
	1	BLACK	PBT-GF	NTS 20P TAB CAP FOR FLANGE	
		COLOR	MATERIAL	DESCRIPTION	ITEM NO
11.12	10.83	WEIGHT OF EACH ASSY NO.(g)			
A	A	REVISION OF EACH ASSY NO.			
2496148-2	2496148-1	TE ASSEMBLY			

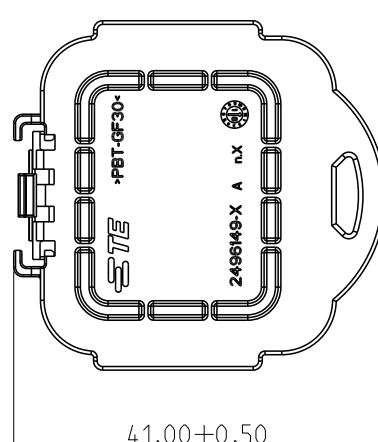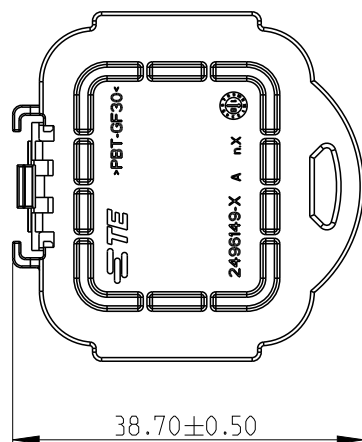

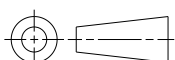THIS DRAWING IS A CONTROLLED DOCUMENT.		DWN Y.YU 01SEP2025		 TE Connectivity							
DIMENSIONS: mm		~~TOLERANCES UNLESS OTHERWISE SPECIFIED:~~		CHK C.WAN 01SEP2025		NAME NTS 20P TAB CAP ASSY					
		~~0 PLC ±0.1 1 PLC ±0.1 2 PLC ±0.01 3 PLC ±0.001 4 PLC ±0.0001 ANGLES ±~~		APVD Z.ZHOU 01SEP2025							
MATERIAL SEE TABLE		FINISH -		PRODUCT SPEC 108-161874		SIZE		CAGE CODE	DRAWING NO	RESTRICTED TO	
				APPLICATION SPEC 114-161598		A3		00779	C=2496148	-	
				WEIGHT							
CUSTOMER DRAWING								SCALE 1:1		SHEET 1 OF 1	REV A